

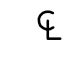
ABBREVIATIONS


Note:
1) Not all abbreviations listed below appear in the documents
2) Abbreviations apply whether or not they contain periods
3) Definitions for abbreviations for particular drawings may appear on those drawings. Abbreviations for engineering drawings may appear on the general information sheets for those disciplines.

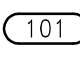
AB	ACOUSTICAL BOARD	F.P.	FLAT PAINT
A.B.	ANCHOR BOLT	FFRF.	FIREPROOF
ABRL.	ABBREVIATION	FR.	FRAME
ABV.	ABOVE	F.R.P.	FIBERGLASS REINFORCED PLASTIC
A.C.	ACCESSIBLE	F.R.T.	FIRE RETARDANT TREATED
ACC.	ACCESSIBLE	FRZ.	FREEZER
ACQST.	ACOUSTIC	F.S.	FLOOR SINK
A.C.P.G.	ASPHALTIC CONCRETE PAVING	FT.	FEET/FOOT
ATC	ACOUSTIC TILE CEILING	FTG.	FOOTING
ADA	AMERICANS WITH DISABILITIES ACT	FURN.	FURNISHED
A.D.	AREA DRAIN	FURR.	FURRING/FURRED
ADD'L	ADDITIONAL	FUT.	FUTURE
ADF	ANIMAL DRINKING FOUNTAIN	F.V.C.	FIRE VALVE CABINET
ADJ	ADJUSTABLE/ADJACENT		
AES/AESS	ARCHITECTURALLY EXPOSED STRUCTURAL STEEL		
		GA	GAS (FUEL) GAGE/GAGE
AFD.	AUTOMATIC FIRE DAMPER	GALV.	GALVANIZED
A.F.F.	ABOVE FINISHED FLOOR	GC	GENERAL CONTRACTOR
AGGR.	AGGREGATE	GEN	GENERAL
ALT.	ALTERNATE	G.F.I.	GROUND FAULT INTERRUPT
ALUM. OR AL	ALUMINUM	G.I.	GALVANIZED IRON
ANOD.	ANODIZED	GL.	GLASS/GLAZED
A.P.	ACCESS PANEL	GND.	GROUND
APPROX./APX	APPROXIMATE	G.P.	GLOSS PAINT
ARCH.	ARCHITECTURAL	GR.	GRADE
ASPH.	ASPHALT	G.S.M.	GALVANIZED SHEET METAL
AV	AUDIO VISUAL	GWB/GYP. BD.	GYPSUM BOARD
		GW	GLASS WOOL
BD.	BOARD		
BTUM.	BITUMINOUS	HAZ MAT	HIGH HAZARDOUS MATERIALS
BACKING		HB	HOSE BIBB
BUILDING		HC	HOLLOW CORE
BLK.	BLOCK	H/C	HOT/COLD
BLKG.	BLOCKING	HCP/HDCP/HC	HANDICAPPED
BM.	BENCHMARK	HDM	HARDWARE
B.O.J.	BOTTOM OF JOINT	HM	HOLLOW METAL
BRO.	BEARING	HORIZ	HORIZONTAL
BRKT.	BRACKET	HP	HIGH POINT
B.S.	BOTH SIDES	HR	HOUR
BTWN.	BETWEEN	H.S.S.	HOLLOW STRUCTURAL SHAPE
BUR.	BUILT-UP ROOFING	HT	HEIGHT
BW.	BOTH	HVAC.	HEATING, VENTILATION, AND AIR CONDITIONING
		HW	HOT WATER
CA	COMPRESSED AIR		
C.B.	CABINET	I.D.	INSIDE DIAMETER (DIM.)
C.B.	CATCH BASIN	IN.	INCH
C.B.C.	CALIFORNIA BUILDING CODE	INCL.	INCLUSIVE/INCLUDED
C.C.	CENTER TO CENTER	INSTAL.	INSTALL
CLLR	CHRISTOPHER CENTER FOR LIBRARY AND INFORMATION RESOURCES	INSUL.	INSULATION
CEM.	CEMENT/CEMENTITIOUS	INT.	INTERIOR
CEM. BD.	CEMENT BOARD	INTG.	INTEGRATED
CER.	CERAMIC	INTERM.	INTERMEDIATE
CFD	CONTRACTOR FURNISHED—CONTRACTOR INSTALLED	INV.	INVERT
C.G.	CORNER GUARD		
C.H.	CEILING HEIGHT	JAN.	JANITOR
CHAN.	CHANNEL	J.B.	JUNCTION BOX
CHW.	CHILLED WATER	JST.	JOIST
C.I.	CAST IRON	JT.	JOINT
C.I.P.	CAST IN PLACE		
C.J.	CONTROL JOIN/CONSTRUCTION JOINT	K.S.	KNEE SPACE
CL.	CLEAR/CENTER LINE	K.D.	KNOCK DOWN
CLG.	CEILING	KIT.	KITCHEN
CLKG.	CAULKING	KO.	KNOCK OUT
CLO.	CLOSET	K.P.	KICK PLATE
CLP.	CLEAR		
C.M.U.	CONCRETE MASONRY UNIT	L	LENGTH/LONG
CNTR.	COUNTER	LAM.	LAMINATED/LAMINATE
C.O.	CASED OPENING/CLEAN OUT/CONDUIT ONLY	LAND.	LANDSCAPE
COL.	COLUMN	LAV.	LAVATORY
COMP.	COMPUTER/COMPUTER	LB.	POUND
CONC.	CONCRETE	LOG.	LANDING
COND.	CONDITION	L.F.	LINEAL FOOT
CONN.	CONNECTION	LOS.	LIGHT GAGE STUD
CONSTR.	CONSTRUCTION	LOT.	LOT
CONT./CONT	CONTINUOUS	L.H.	LEFT HAND
CONTR.	CONTRACTOR	L.K.R.	LOCKER
COORD.	COORDINATE	LKC.	LOCATION
CORR.	CORRIDOR	L.P.	LOW POINT
CPT.	CARPET	L.R.C.	LANGUAGE RESOURCE CENTER
C.T.	CERAMIC TILE	L.S.S.	LIFE SUPPORT SYSTEMS
CTR.	CENTER	LUM.	LUMINOUS
C.W.	COLD WATER	LVR.	LOUVER
D./DP.	DEEP	MACH.	MACHINE
D.A.D.	DISABLED ACCESS DIVISION	MAINT.	MAINTENANCE
DBL.	DOUBLE	MAS.	MASONSRY
D.D.	DECK DRAIN	MAT'L	MATERIAL
DEMO	DEMOLITION	MAX.	MAXIMUM
DEPT.	DEPARTMENT	M.B.	MORTAR BED/MACHINE BOLT
DET.	DETAIL	MCWD	MINERAL CORE WOOD
D.F.	DRINKING FOUNTAIN	M.E.	MATCH EXISTING
D.I.	DEIONIZED	MECH.	MECHANICAL
DIA.	DIALECTER	MEMBR.	MEMBRANE
DIAG.	DIAGONAL	MET./MTL.	METAL
DIFF.	DIFFUSER	MFR./MANFU.	MANUFACTURER
DIM./DIM'D	DIMENSION/DCD	MM	MILLIMETER
DISP.	DISPENSER/DISPOSAL	MIN.	MINIMUM/MINUTE
DIV.	DIVISION	MR./MRR	MIRROR
DN.	DOWN	MISC.	MISCELLANEOUS
D.O.	DOOR OPENING	M.L.	METAL LATH
DR.	DOOR	MOLDG.	MOLDING
D.S.	DOWNSPOUT	M.D.	MASONRY OPENING
D.W.	DISHWASHER	M.R.	MOISTURE RESISTANT
DWG./DWGS.	DRAWING(S)	M.A.S.	MIRROR AND SHELF
		MTD./MTD	MOUNTED
(E)	EXISTING	MTG.	MOUNTING/MEETING
E.	EAST	MUL.	MULLION
EA.	EACH	MUN.	MUNTIN
E.B.	EXPANSION BOLT		
E.H.D.	ELECTRIC HARD DRIVE	N.	NORTH
E.I.F.S.	EXTERIOR INSULATION AND FINISH SYSTEM	(N)	NEW
EL.	EXPANSION JOINT	N/C	NONCOMBUSTIBLE
EL/ELEV.	ELEVATION	NAT.	NATURAL
ELEC.	ELECTRICAL	N.G.	NATURAL GAS
ELEV.	ELEVATOR	N.I.C.	NOT IN CONTRACT
EMB	EMBED	NO./#	NUMBER
EMER.	EMERGENCY	NOM.	NOMINAL
ENCL.	ENCLOSURE	N.T.S.	NOT TO SCALE
ENGR.	ENGINEER		
E.O.D.	EDGE OF DECK	O/	OVER
E.O.S.	EDGE OF SLAB	O.A.	OVERALL
E.P.	ELECTRICAL PANEL BOARD	OSB.	OSB/CL
EQ.	EQUAL	O.C.	ON CENTER
EQUIP./EOP.	EQUIPMENT	OCC	OCCUPANCY
E.R.	EPOXY RESIN	O.D.	OUTSIDE DIAMETER (DIMENSION)
EVAC	EVACUATION	ODL	OVERFLOW DRAIN
E.W.	EACH WAY	O.F.C.I.	OWNER FURNISHED CONTRACTOR INSTALLED
EW/ES	EYEWASH/EMERGENCY SHOWER	O.F.D.	OVERFLOW DRAIN
E.W.C.	ELECTRIC WATER COOLER	OFF.	OFFICE
EXH.	EXHAUST	O.F.O.I.	OWNER FURNISHED/OWNER INSTALLED
EXST.	EXISTING	ON	OVERHANG
ESP.	EXPANSION	O.I.	OWNER INSTALLED
EXPO.	EXPOSED	OPNG.	OPENING
EXT.	EXTERIOR	OPP.	OPPOSITE
		OPP.HAND/O.H.	OPPOSITE HAND
F.A.	FIRE ALARM	OVHD.	OVERHEAD
FAB.	FABRICATE		
FB	FLAT BAR	P/PTD.	PAINT(ED)
F.C.	FINISHED CONCRETE	PASS.	PASSENGER/PASSAGE
F.C.D.	FLOOR CLEAN OUT	PAY.	PAVING
F.C.U.L	FAN COIL UNIT	P.B.I.	TELEPHONE SWITCHBOARD
F.D.	FLOOR DRAIN/FIRE DAMPER	PC	PIECE/POST CONTRACT
FDN.	FOUNDATION	P.D.	PLANTER DRAIN
FE	FIRE EXTINGUISHER	PERF.	PERFORATED
FEC	FIRE EXTINGUISHER CABINET	PERM.	PERIMETER
F.F.	FACTORY FINISH/FINISH FLOOR	PERP.	PERPENDICULAR
F.G.	FINISH GRADE	PK.	PENTHOUSE/PANIC HARDWARE
FHC	FIRE HOSE CABINET	PL.	PLATE/PROPERTY LINE
FIN.	FINISHED	P. LAM.	PLASTIC LAMINATE
FIN. FLR/F.F.	FINISHED FLOOR	PLB.	PLYWOOD
FKT.	FIXTURE	PLYWD./PW	PLYWOOD
F.L.	FLOW LINE	PNL.	PANEL
F.L./FLR.	FLOOR	P.O.C.	POINT OF CONNECTION
FLASH.	FLASHING	POL.	POLISHED
FLDG.	FOLDING	PR.	PART
FLEX.	FLEXIBLE	PREFAB	PREFABRICATED
FLG.	FLOORING	PREP.	PREPARATION
FLUOR.	FLUORESCENT	PROJ.	PROJECTION/PROJECT
F.O.	FINISHED OPENING	PROB.	PROPERTY
F.O.C.	FACE OF CONCRETE	PSF	POUNDS PER SQUARE FOOT
F.O.F.	FACE OF FINISH	PT	POINT OR PAINT
F.O.M.	FACE OF MASONRY	PTD	PAINTED
F.O.S.	FACE OF STUD/SLAB	PARTN.	PARTITION
F.O.W.	FACE OF WALL	PVC	POLY-VINYL CHLORIDE


SYMBOLS


Note:
1) Symbols relating to specific drawings are sometimes defined thereon.
2) Symbols for non-architectural drawings are defined on the information sheets for individual engineering disciplines.


 CENTERLINE


 DELTA


 DOOR KEY


 GRID BUBBLE


 ACCESSORIES KEY


 INTERIOR WINDOW TYPE KEY


 KEYNOTE BUBBLE


 EXTERIOR WINDOW TYPE KEY


 WORK POINT


 WALL PARTITION TYPE


 LIBRARY SHELVING TYPE KEY


 EXTERIOR WALL TYPE KEY


 ELECTRIC WINDOW SHADE


 MATCH LINE


 ROOM TAG


 TITLE

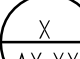
 DIRECTION VIEWED

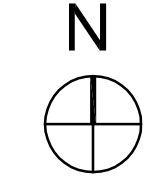
 BLDG SECTION IDENTIFICATION

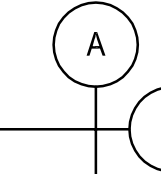
 SHEET WHERE BLDG SECTION IS LOCATED


 ORIENTATION


 DIMENSION GIVEN WHEN DOOR IS LOCATED AWAY FROM THE CORNER


 4" FINISH WALL TO JAMB OF DOOR WHEN DOOR IS LOCATED AT THE CORNER OF ROOM


 NORTH ARROW


 NEW BUILDING COLUMN/GRID IDENTIFICATION


 CALLOUT

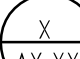
 DELTA


 DELTA

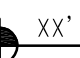
 DELTA


 DELTA


 DELTA


 DELTA


 DELTA

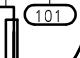
 DELTA


 DELTA


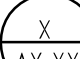
 DELTA


 DELTA

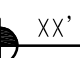
 DELTA


 DELTA


 DELTA


 DELTA


 DELTA

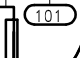
 DELTA


 DELTA


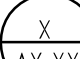
 DELTA


 DELTA

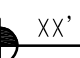
 DELTA


 DELTA


 DELTA


 DELTA


 DELTA

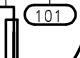
 DELTA


 DELTA


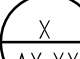
 DELTA


 DELTA

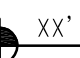
 DELTA


 DELTA


 DELTA


 DELTA


 DELTA

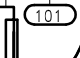
 DELTA


 DELTA


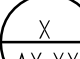
 DELTA


 DELTA

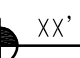
 DELTA


 DELTA


 DELTA


 DELTA


 DELTA

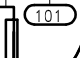
 DELTA


 DELTA


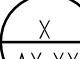
 DELTA


 DELTA

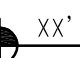
 DELTA


 DELTA


 DELTA


 DELTA


 DELTA

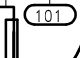
 DELTA


 DELTA


 DELTA


 DELTA


 DELTA


 DELTA


 DELTA


 DELTA

 DELTA

 DELTA

 DELTA

 DELTA

 DELTA

LIFE SAFETY & EXITING LEGEND

OFFICE

XX SF

1:100

XX OCC.

SPACE

AREA

OCCUPANT LOAD FACTOR

OCCUPANT COUNT

NIC, NO WORK TO OCCUR

← - - - ●

TRAVEL DISTANCE

← - - - - -

EGRESS PATH

◀ #

NUMBER OF ROOM OCCUPANTS AND DIRECTION OF TRAVEL

◀ #

CUMULATIVE OCCUPANT LOAD & DIRECTION OF TRAVEL

UCH U076 -
U080 SUITE
CSB - DECANT

University of California,
SAN FRANCISCO
533 Parnassus Avenue

ehdd.
ARCHITECTURE INTERIORS PLANNING URBAN DESIGN
500 TREAT AVE #201 SAN FRANCISCO CA 94110
T 415-285-9193 M 415-285-3866 INFO@EHDD.COM

Consultant

Stamp

Printing Date
.100% DESIGN DEVELOPMENT JAN. 22, 2014

Revisions Date

CAD File Name

Scale

Drawn by

UCSF Job Number

M3602

EHDD Job Number

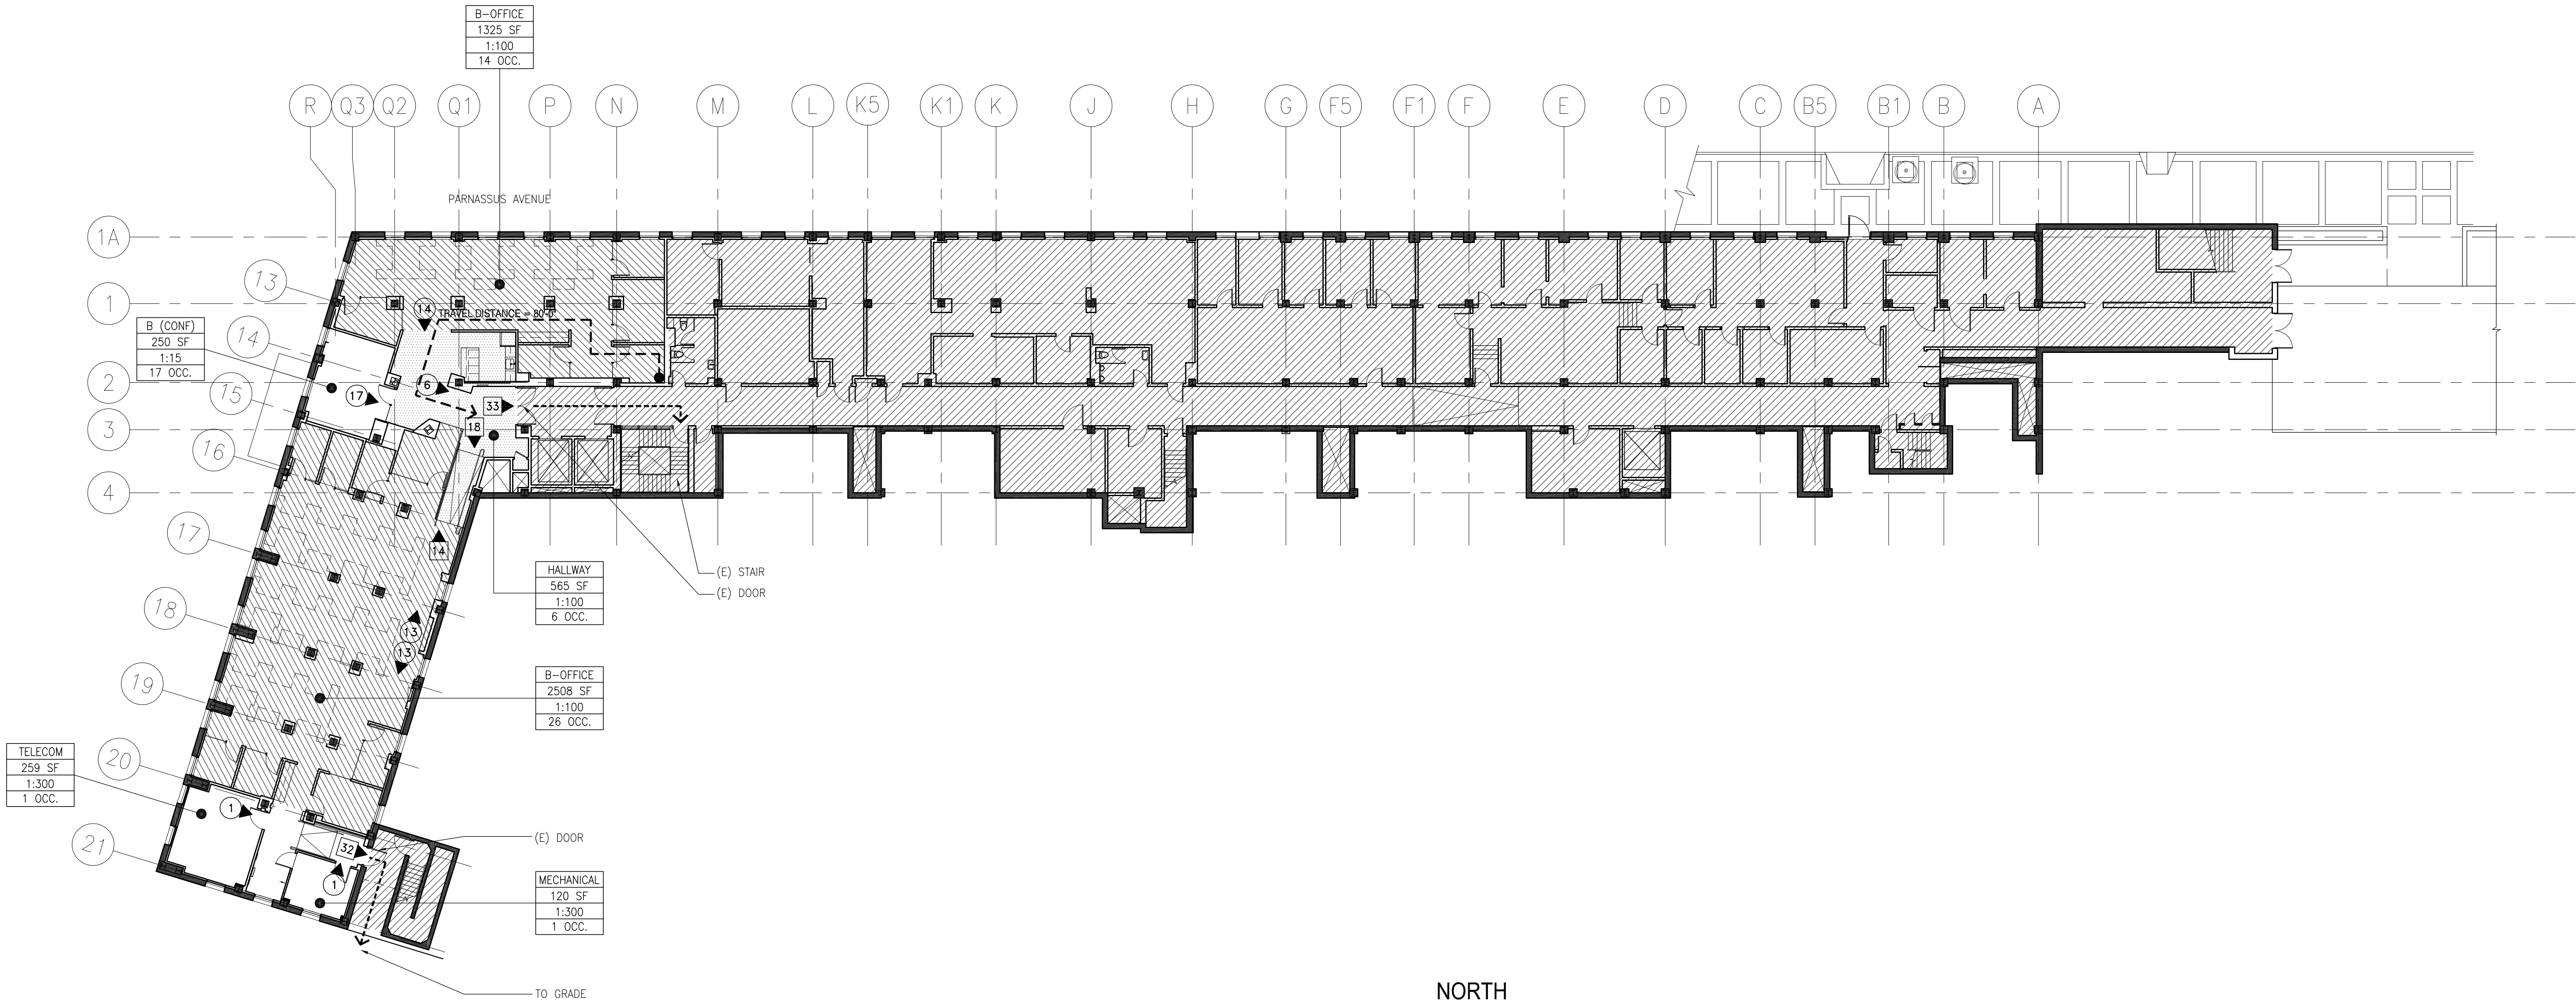
13011

Sheet Title

LIFE SAFETY
PLAN

Sheet Number

G0.31



1 LIFE SAFETY PLAN
G0.31 1/16"=1'-0"

